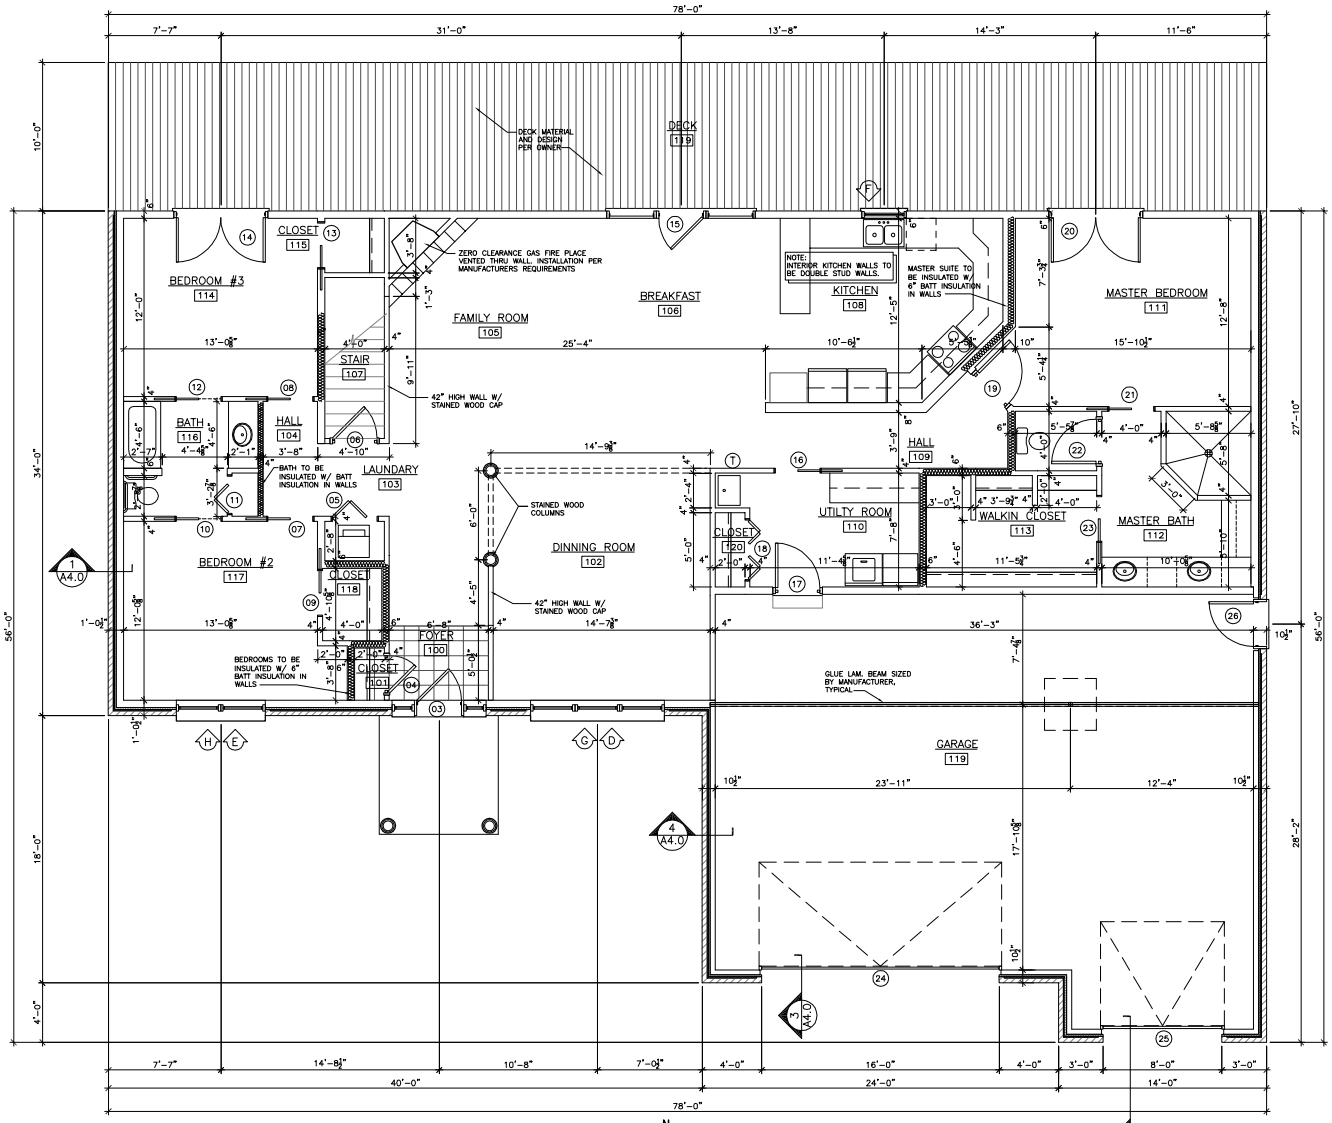

FIRST FLOOR PLAN

N

ROOM FINISH SCHEDULE

ROOM NO.	ROOM NAME	WALLS			CEILING	FINISH	COMMENTS

DOOR SCHEDULE

DOOR NO.	SIZE						COMMENTS

CPT — CARPET (THROUGHOUT)
MANUF:
STYLE:
COLOR:
PILE:
W/ SOIL & STAIN TREATMENT

VCT — VINYL TILE (AS NOTED)
MANUF:
STYLE:
COLOR:
SIZE: 12" X 12"
GAUGE: 1/8" THICK

PL-1 — PLASTIC LAMINATE (BASE CABINET COUNTER TOPS)
MANUF:
COLOR:
NUMBER: TEXTURED
FINISH:

PL-2 — PLASTIC LAMINATE (BASE CABINET COUNTER TOPS)
MANUF:
COLOR:
NUMBER: TEXTURED
FINISH:

PL-3 — PLASTIC LAMINATE (BASE CABINET COUNTER TOPS)
MANUF:
COLOR:
NUMBER: TEXTURED
FINISH:

PL-4 — PLASTIC LAMINATE (BASE CABINET COUNTER TOPS)
MANUF:
COLOR:
NUMBER: TEXTURED
FINISH:

P-1 — PAINT (OVERALL)
MANUF:
NUMBER:
FINISH: EGG SHELL

P-2 — PAINT (OVERALL)
MANUF:
NUMBER:
FINISH: EGG SHELL

P-3 — PAINT (OVERALL)
MANUF:
NUMBER:
FINISH: EGG SHELL

P-4 — PAINT (OVERALL)
MANUF:
NUMBER:
FINISH: EGG SHELL

WD — WOOD FLOORING (AS NOTED)
MANUF:
WOOD TYPE:
FINISH:

ROOM FINISH SCHEDULE GENERAL NOTES:

1. ALL CEILING TO BE PAINTED WHITE UNLESS OTHERWISE NOTED BY THE OWNER.

2. CPT. RD. SURFACES SCHEDULED TO BE PAINTED SHALL RECEIVE ONE COAT PRIMER AND TWO COATS OF PAINT FINISH.

3. ALL ACCESS PANELS SHALL RECEIVE FINISH TREATMENT OF ADJACENT PARTITION.

4. CONTRACTOR TO SUBMIT 3 SAMPLES OF ALL FINISHES FOR APPROVAL PRIOR TO ORDERING.

DOOR SCHEDULE GENERAL NOTES:

1. ALL DOOR HARDWARE TO BE SCHLAGE & TO BE SELECTED BY OWNER.

2. CONTRACTOR TO SUBMIT A HARDWARE SCHEDULE FOR ALL DOORS FOR APPROVAL PRIOR TO PURCHASE AND INSTALLATION.

3. ALL HARDWARE FINISH TO BE SATIN CHROMIUM.

4. ALL HINGES, STRIKES AND TRIM TO BE SATIN CHROMIUM FINISH.

WINDOW SCHEDULE

MARK	MODEL NO.	FRAME SIZE	ROUGH OPENING	REMARKS

MDS MILLER DRAFTING SERVICE
608 HAMILTON ST.
UNION MILLS, IND. 46382
1-219-767-2790
www.millerdrafting.com
drafting@millerdrafting.com
SINGLE FAMILY RESIDENTIAL DRAFTING

FIRST FLOOR PLAN

CLIENT: GEIDEMAN	DATE: 06/26/06	FILE: FP06-26-06	
	SCALE: 1/4" = 1'-0"	SHEET: A2.0	
	DRAWN: JSM		
	PN.: 2006-001		