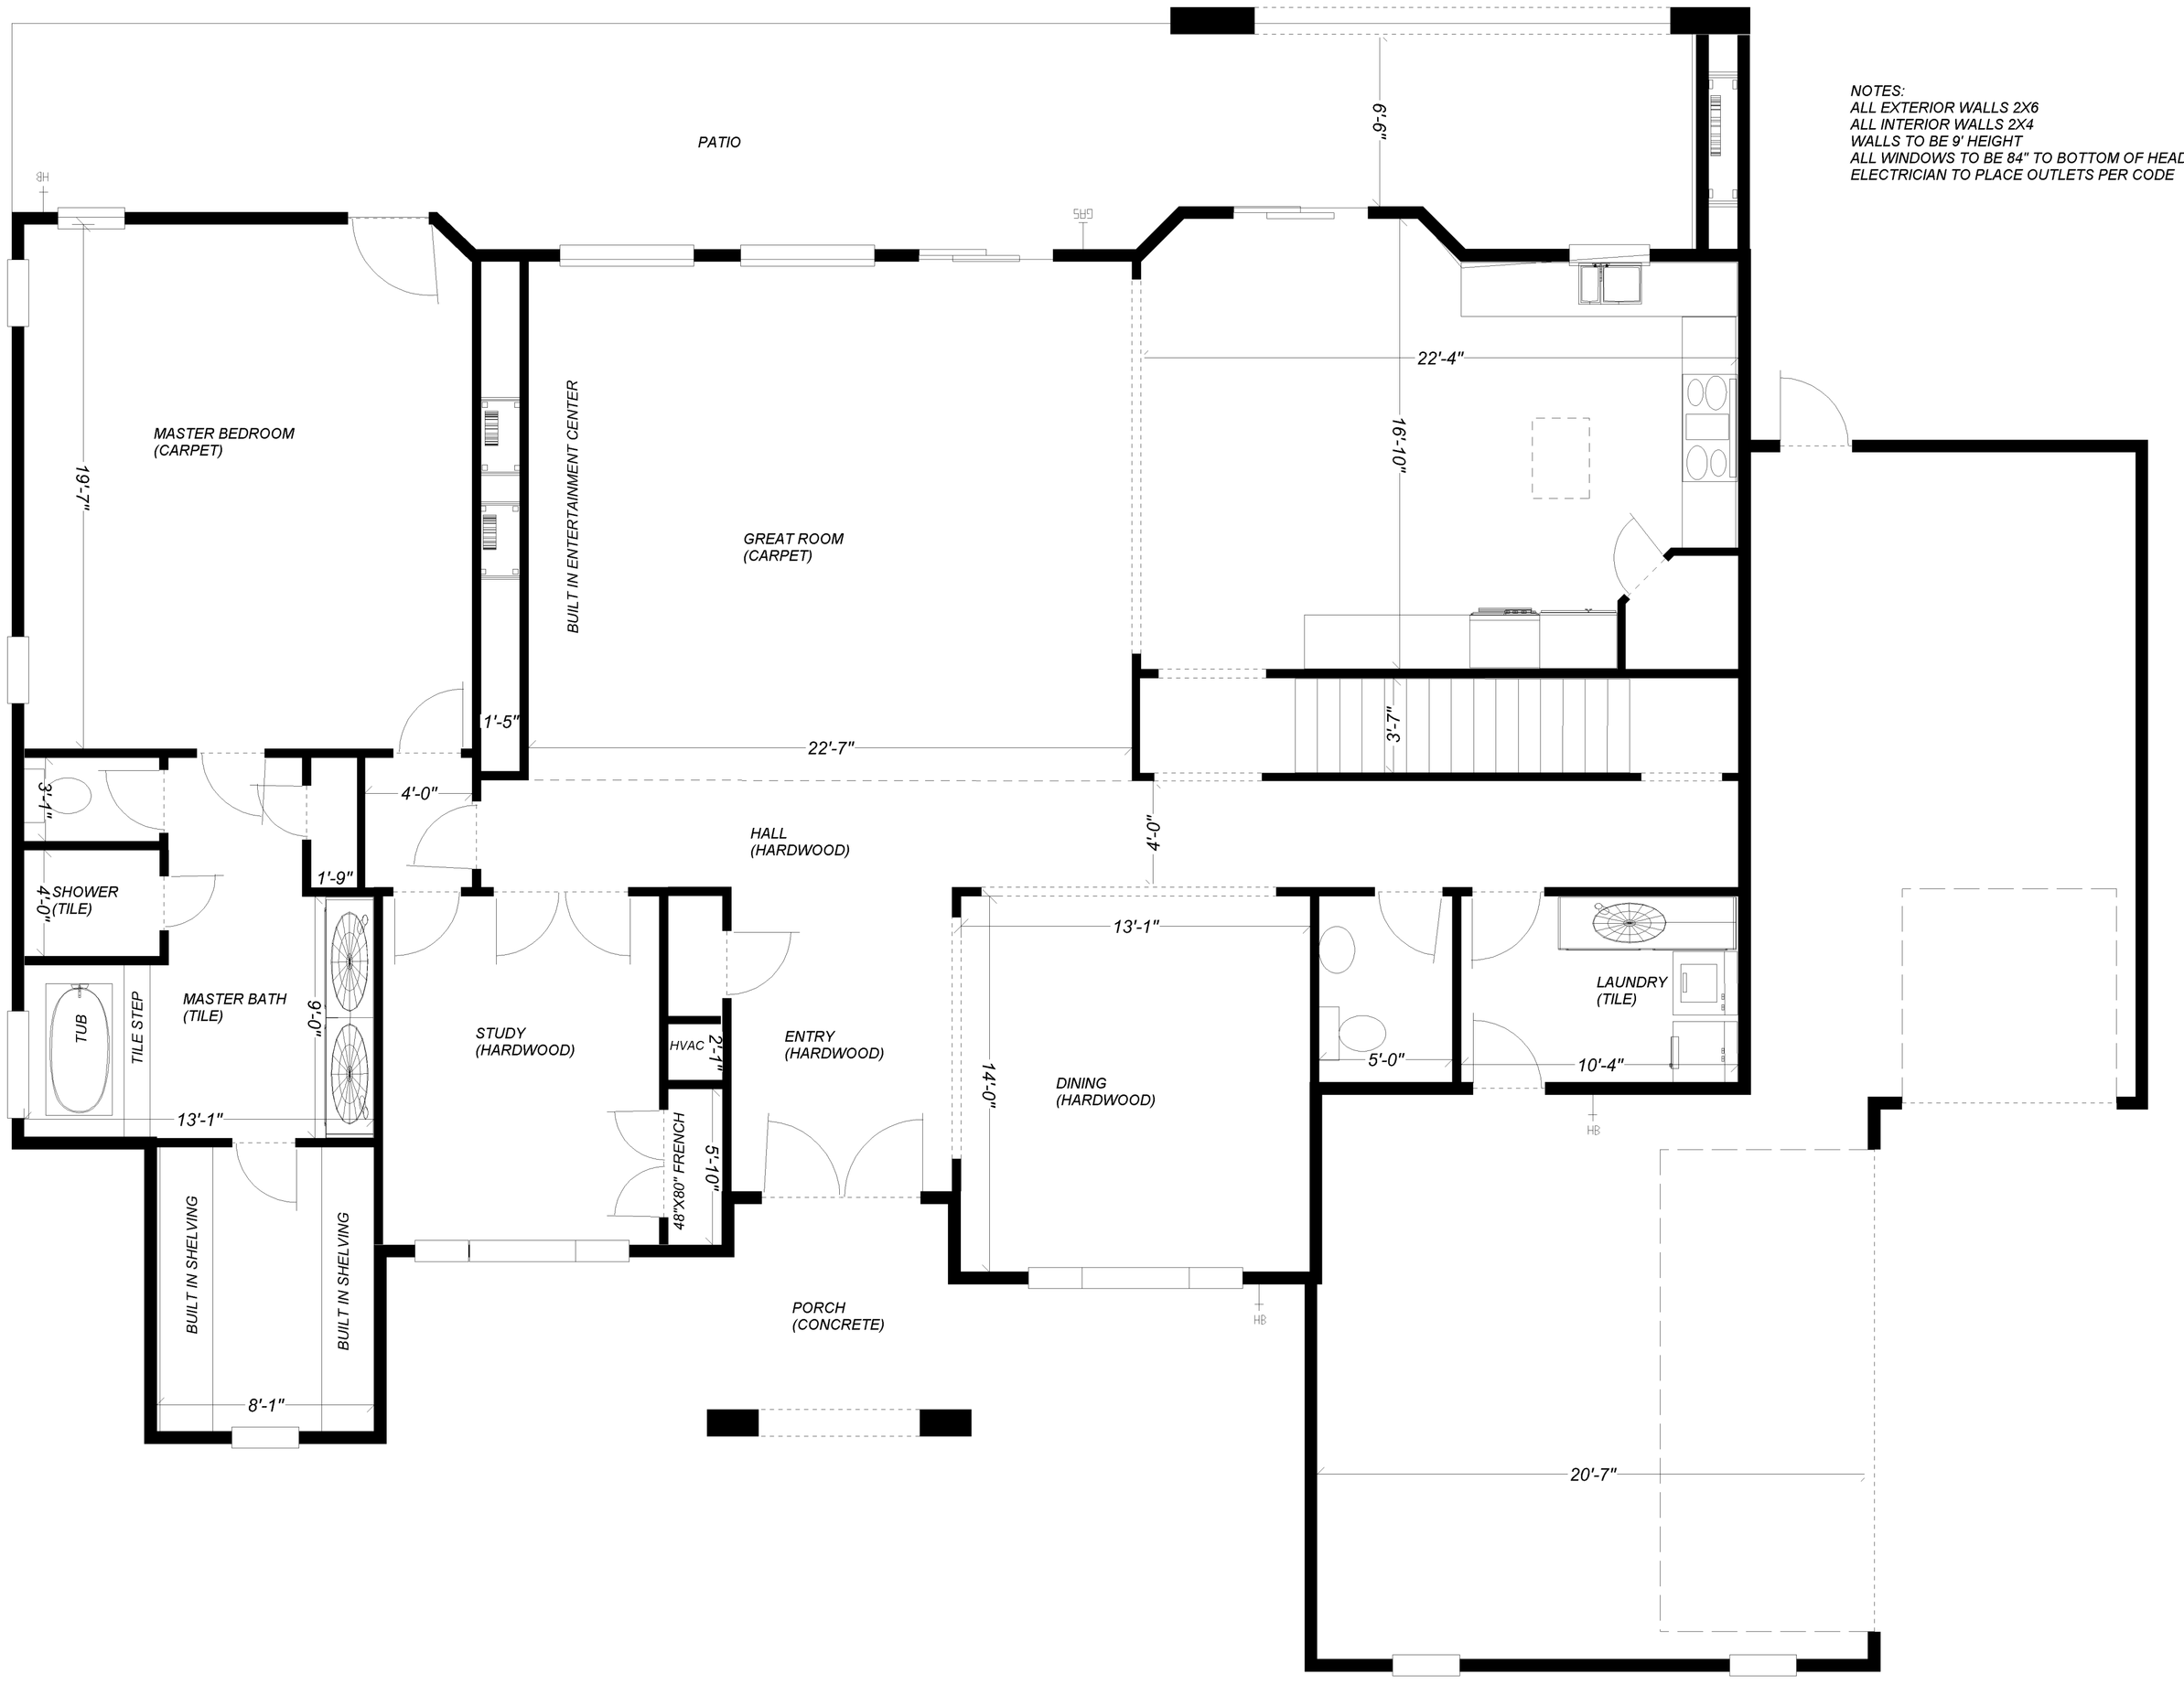NOTES:
ALL EXTERIOR WALLS 2X6
ALL INTERIOR WALLS 2X4
WALLS TO BE 9' HEIGHT
ALL WINDOWS TO BE 84" TO BOTTOM OF HEADER U.N.O.
ELECTRICIAN TO PLACE OUTLETS PER CODE