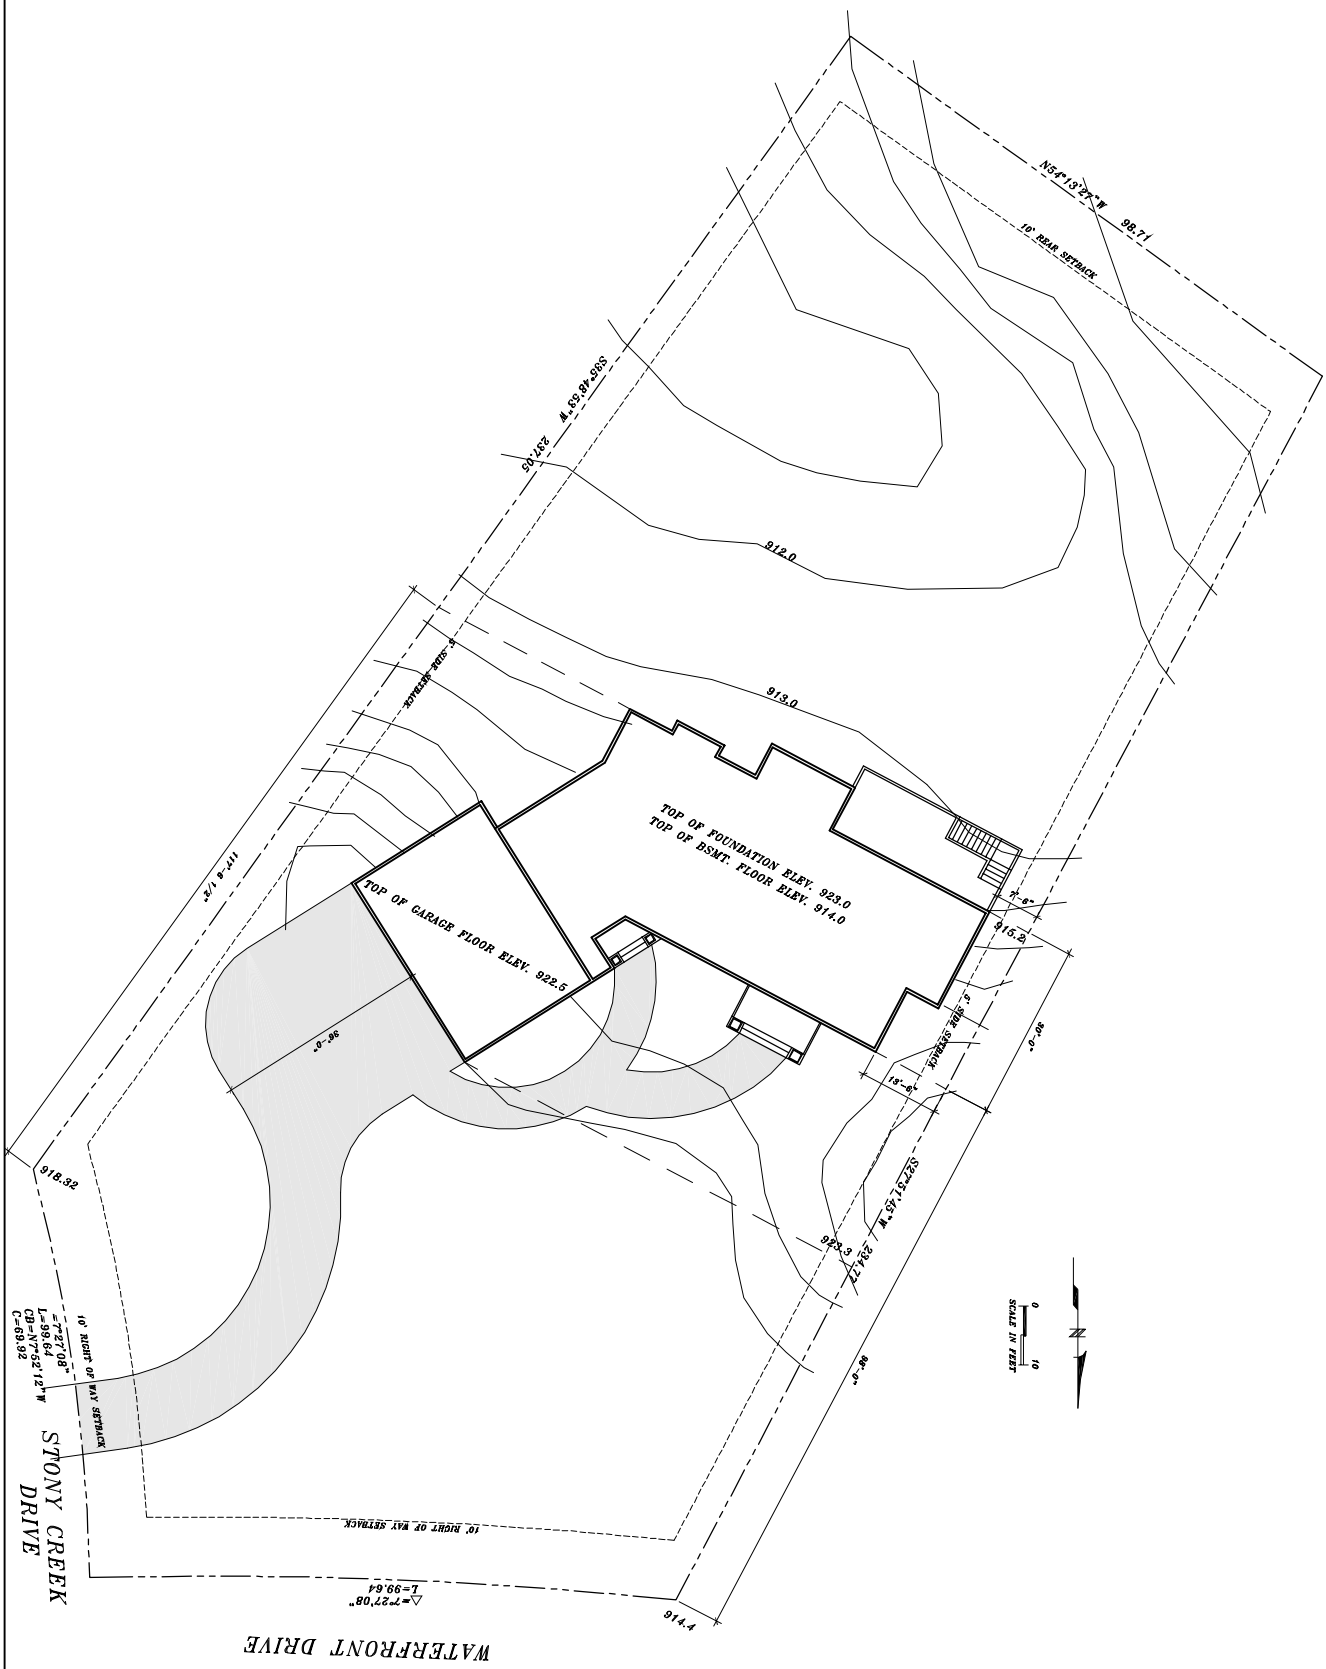

RESIDENCE FOR: NEAU
ADDRESS: 10155 STONEY CREEK DRIVE
WOODBURY, MN 55129
LEGAL: LOT 12 BLOCK 3 POWERS LAKE

SITE PLAN

10/26/04

8/23/04

BRUCE LENZEN HOMES, INC.

502 SECOND STREET, SUITE 204 HUDSON, WI 54016 MN. LICENSE 20114714
PHONE 715-386-5050 FAX 715-386-1999

This print not to be made public or copied unless authorized by Bruce Lenzen Homes, Inc.

PDF created with pdfFactory trial version www.pdffactory.com